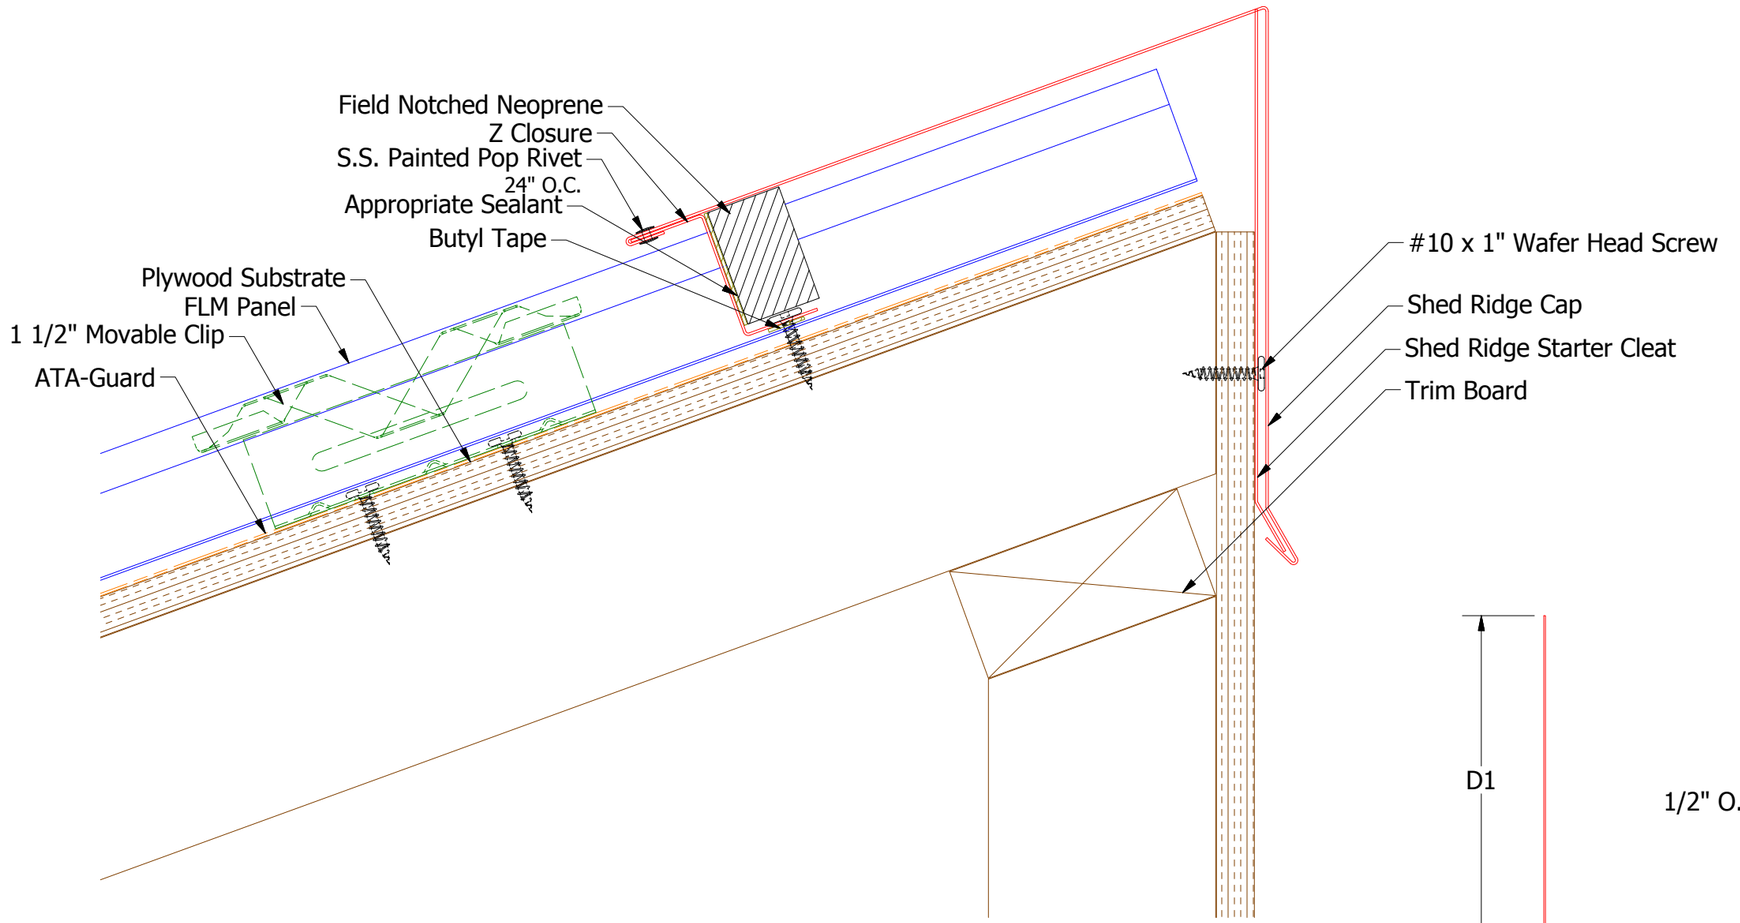

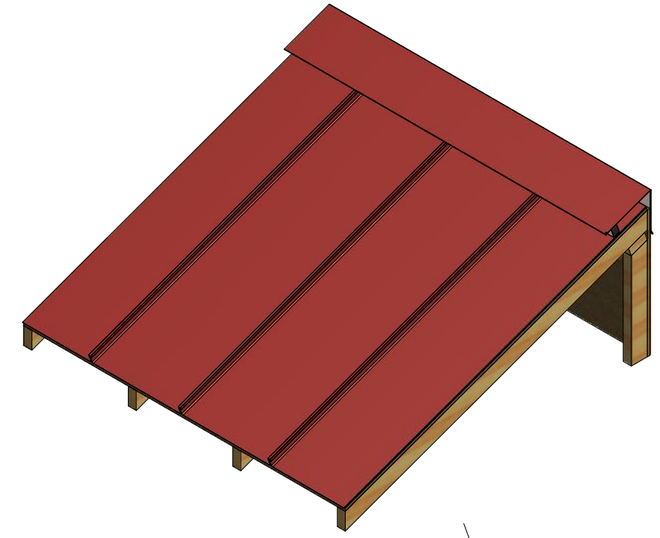

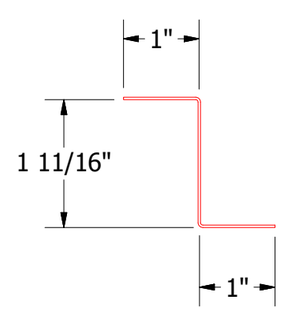

FLA916-Z Closure

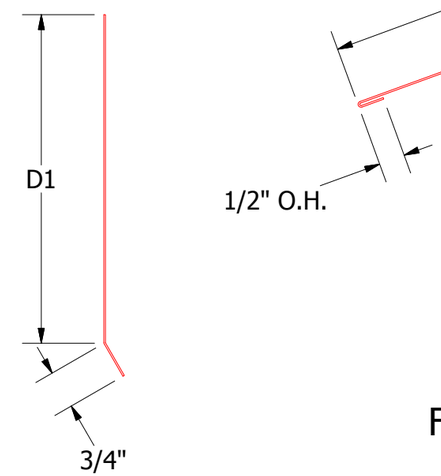

FLA349-Shed Ridge Starter Cleat

2:12 to 6:12 Slope
D1=6.125"
6:12 to 9:12 Slope
D1=6.375"
9:12 to 12:12 Slope
D1=6.625"

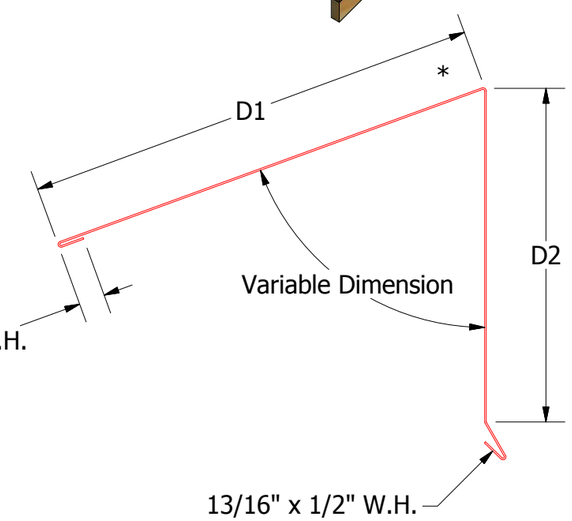

FLA346-Shed Ridge Cap

FLA342 - 2:12 to 6:12 Slope
D1=7", D2=6.25"
FLA344 - 6:12 to 9:12 Slope
D1 = 8", D2=6.5"
FLA346 - 9:12 to 12:12 Slope
D1 = 9", D2=6.75"

Note: * denotes color side.

Note: Neoprene Closures are not required if Factory Pre Notched Z Closures are utilized.

REV. NO.	DATE	DESCRIPTION OF REVISION	BY	APP
2	5/30/2019	Updated Clip Information	AJZ	KRK
1	6/20/18	Updated Substrate and Trims	MBP	

ATAS INTERNATIONAL, INC
Allentown PA
610-395-8445
Mesa AZ
480-558-7210

TITLE: FLM Shed Ridge Detail

DWG. NO.

MATERIAL

DR: KRK | DATE: 9/9/2014

APP | DATE

SH. SIZE: B | SCALE: X:X