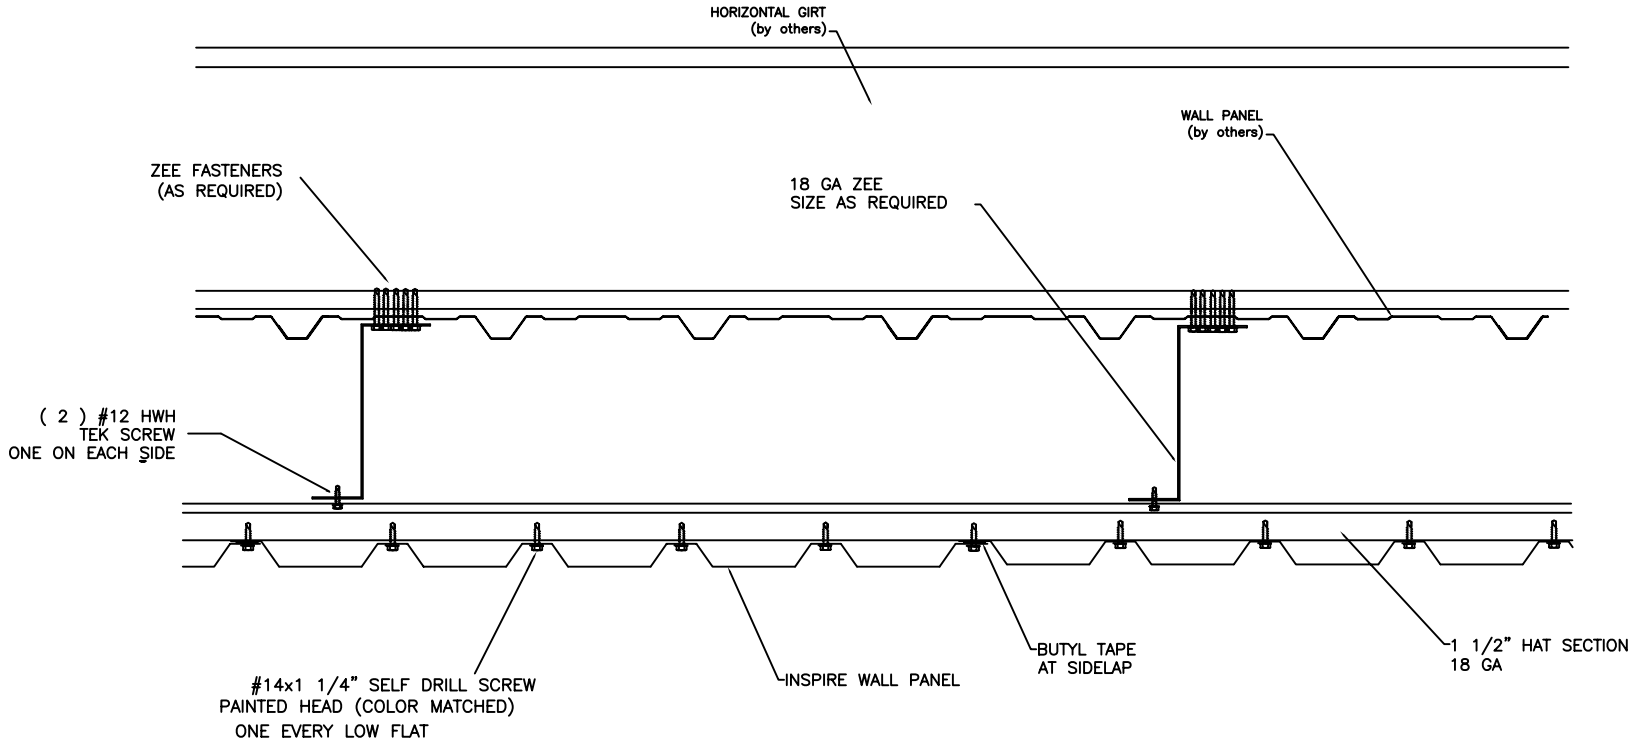

TYPICAL INSPIRE WALL SYSTEM CONSTRUCTION

SCALE: N.T.S.

ATAS INTERNATIONAL, INC.
Allentown PA
610-395-8445
Mesa AZ
480-558-7210

TITLE **INSPIRE SYSTEM LAYOUT**

Rev. No.	Revision Date	Drawn By	Description of Revision
0	2-3-09	DAS	Typical Inspire system layout

DWG NO. / FILE NO.	INSPIRE SYSTEM LAYOUT					SCALE	X:Y
DRAWN BY	DAS	DATE	2-3-09	APPR. BY	JEB	DATE	2-3-09