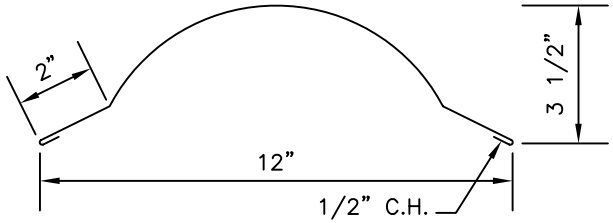

SCA370 HIP CAP

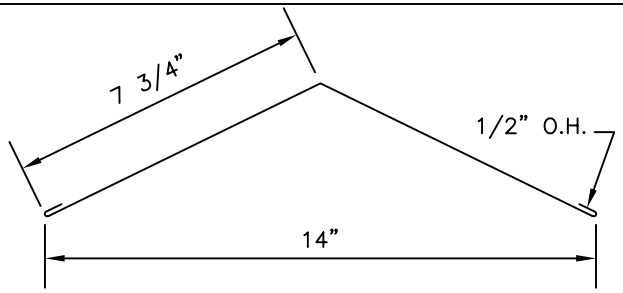

SCA772 HIP BASE
(16 1/2" TOTAL)

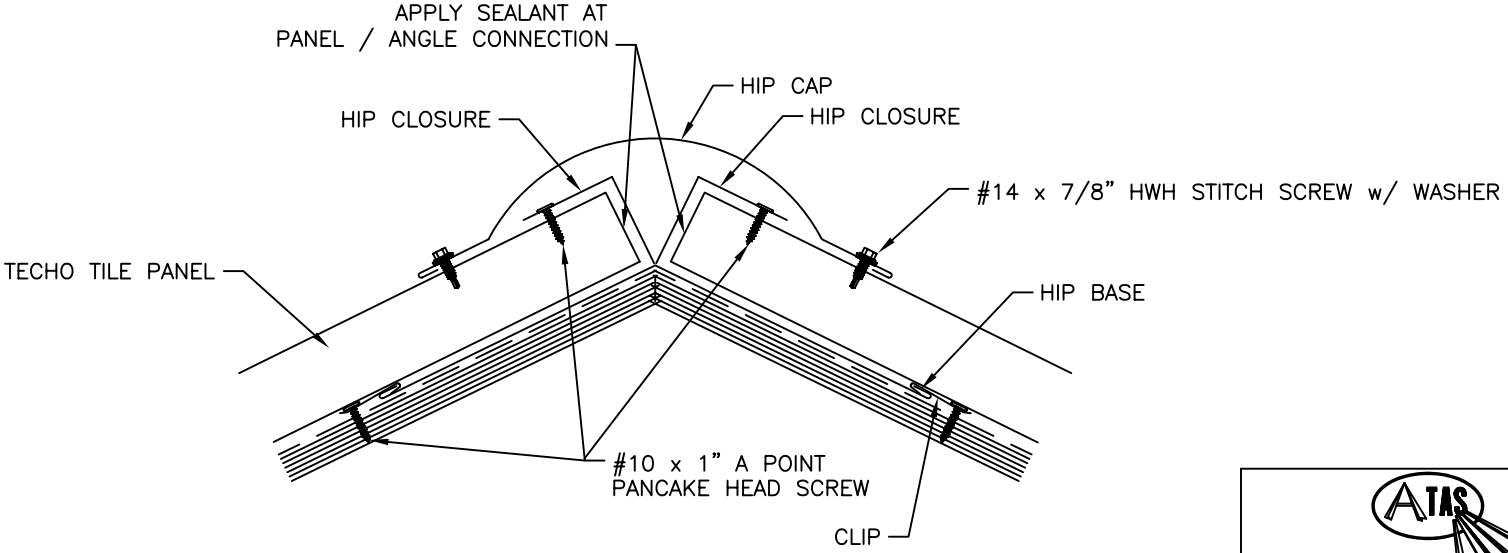

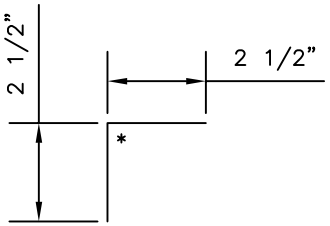

SCA771 HIP CLOSURE
(5" TOTAL)

ATAS INTERNATIONAL, INC.
Allentown PA
610-395-8445
Mesa AZ
480-558-7210

TITLE	Techo Tile Hip - ply						
DWG NO. / FILE NO.	Techo Tile Hip - ply					SCALE	3"=1'-0"
DRAWN BY	DAS	DATE	3-6-06	APPR. BY	JEB	DATE	6-5-06
REVISION NO.	XXXX	REVISION DATE	MM/DD/YY	APPR. BY	XXXX	APPR. DATE	MM/DD/YY

Rev. No.	Revision Date	Drawn By	Description of Revision
0	6-5-06	DAS	Techo Tile Hip - ply