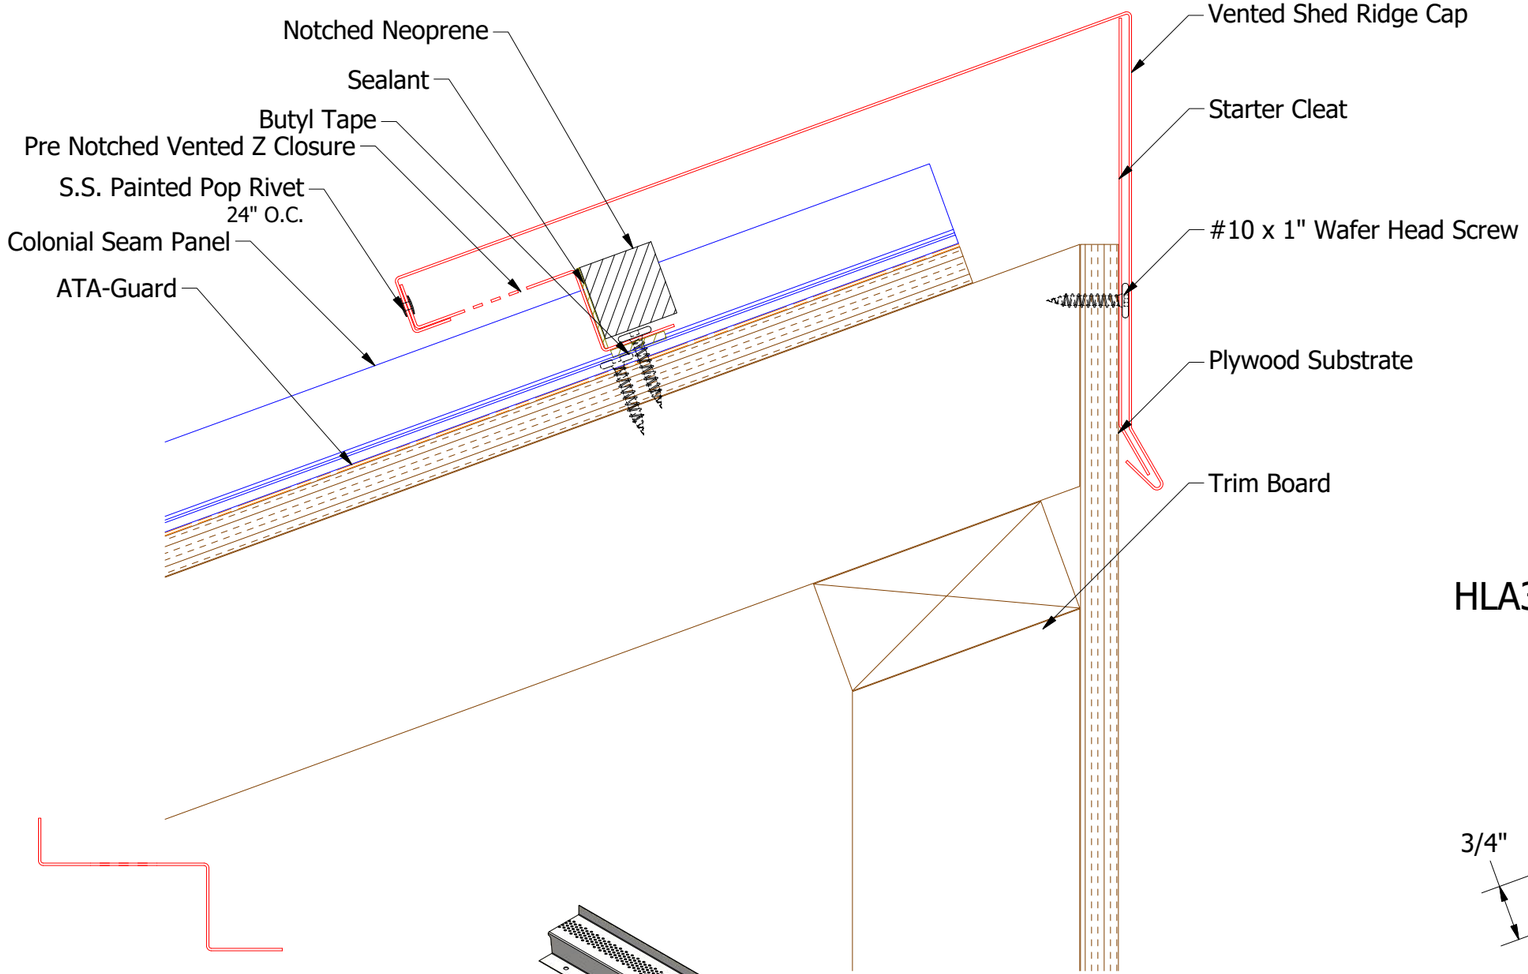

Note: Start/End Vented Z Closure runs with at least 2'-0" of Non-Vent Z Closures.

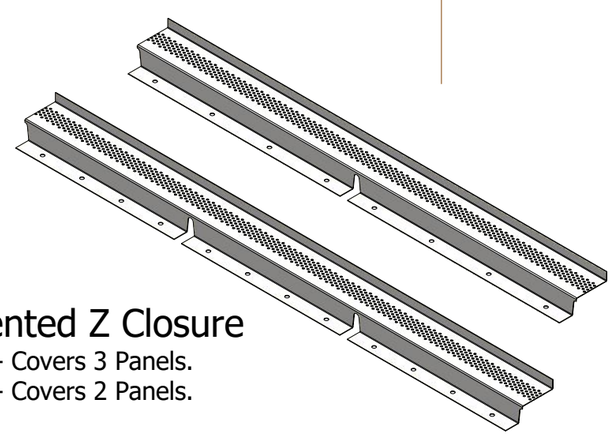

Factory Pre Notched Vented Z Closure

HLA924 - 12 3/8" Wide Panel - Covers 3 Panels.
HLA925 - 16 3/8" Wide Panel - Covers 2 Panels.

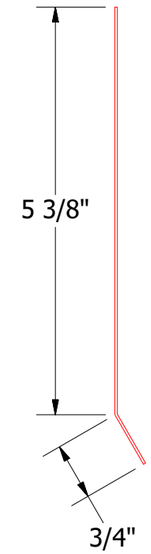

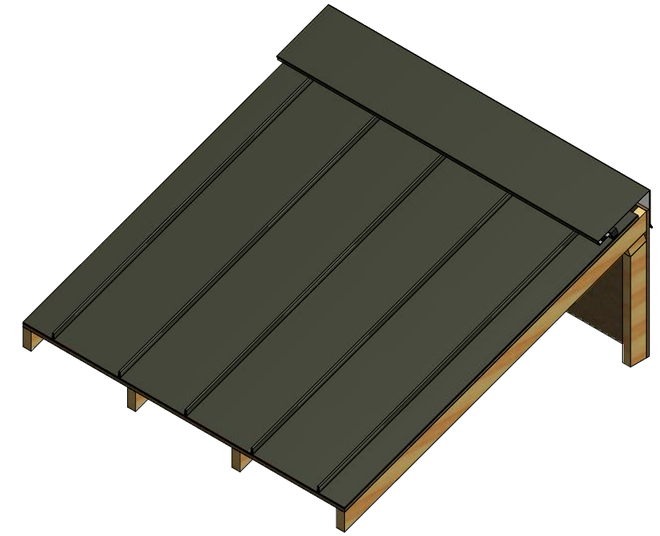

HLA361-Shed Ridge Starter Cleat

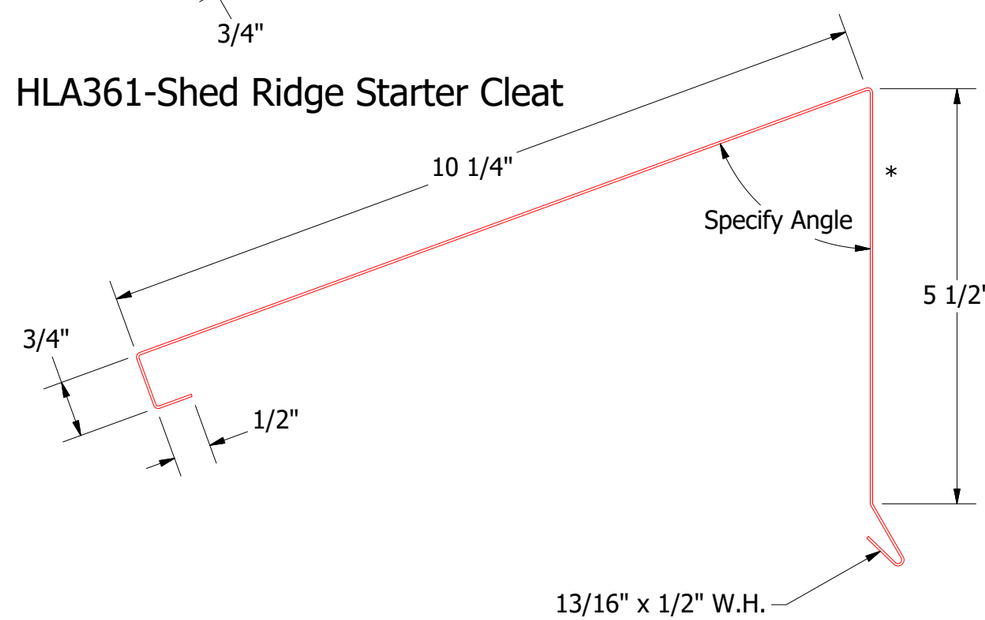

HLA366-Vented Shed Ridge Cap

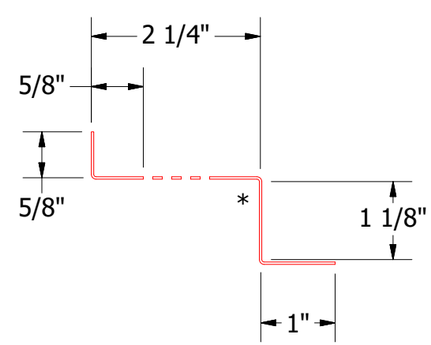

HLA911-Vented Z Closure

Note: * denotes color side.
Note: Neoprene Closures are not required if Factory Pre Notched Vented Z Closures are utilized.

REV. NO.	DATE	DESCRIPTION OF REVISION	BY	APP
02	8/10/2020	Added SKU's for Vented Pre Notched Z Closure	KRK	
1	6/28/18	Updated Substrate and Titles	MBP	

ATAS INTERNATIONAL, INC
Allentown PA
610-395-8445
Mesa AZ
480-558-7210

TITLE Colonial Seam Vented Shed Ridge Detail

DWG. NO.	DR KRK	DATE 5/16/2016	
MATERIAL	APP	DATE	
	SH. SIZE B	SCALE X:X	