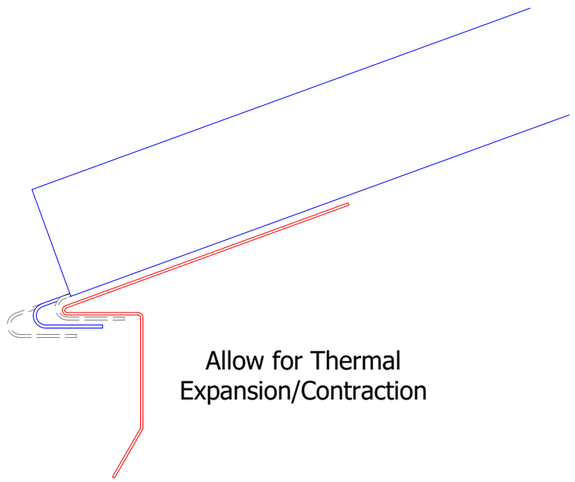

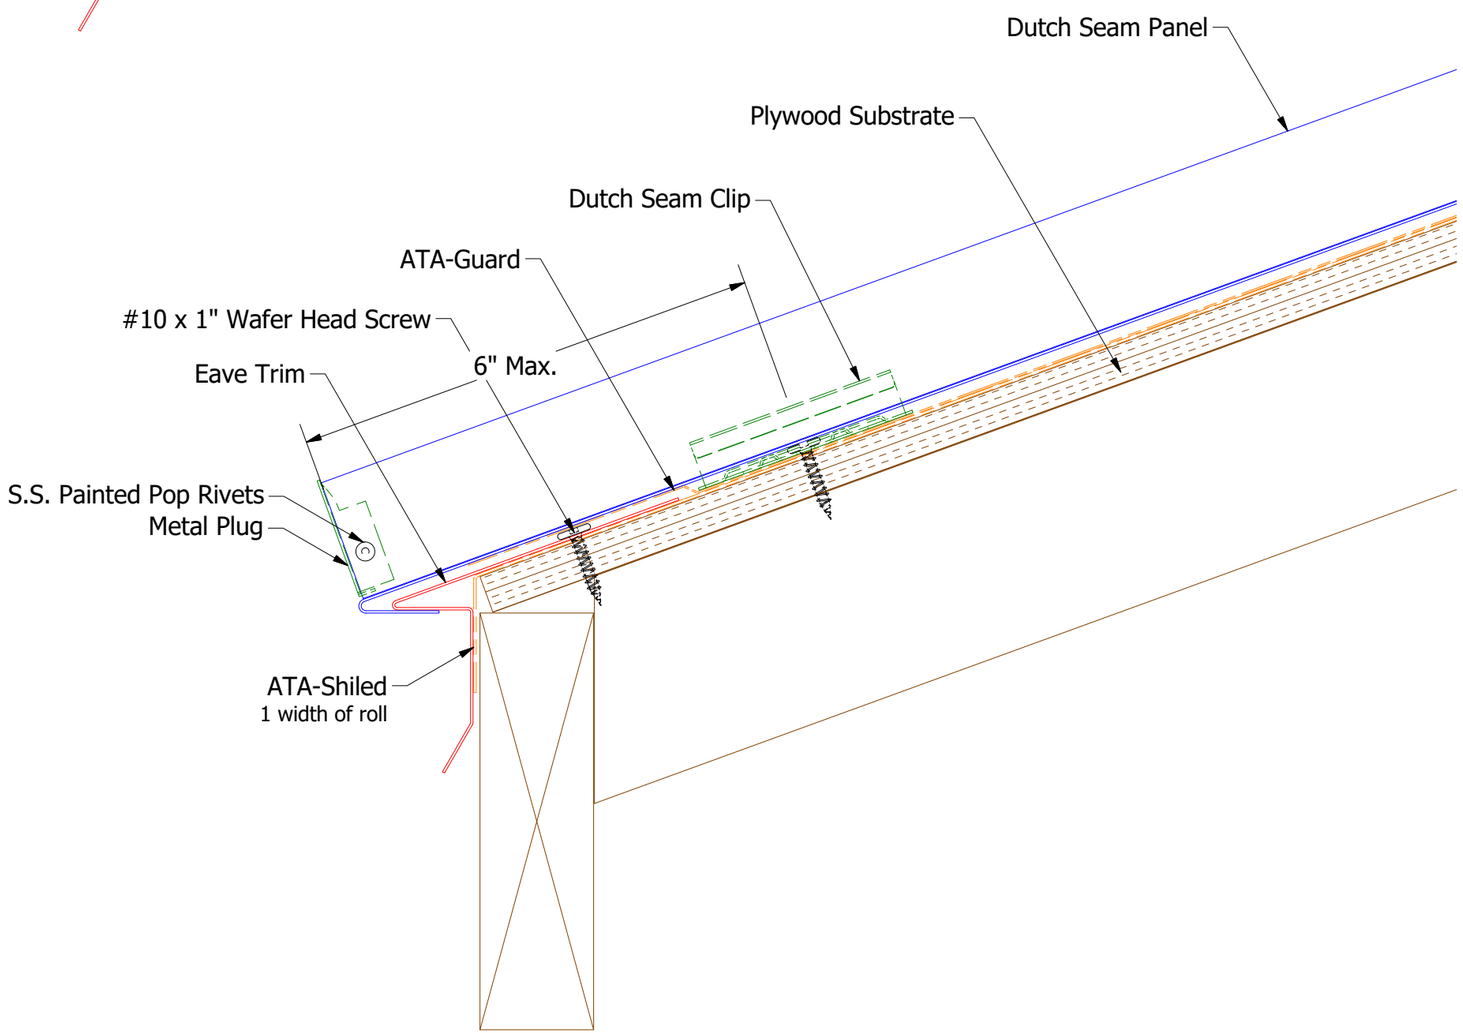

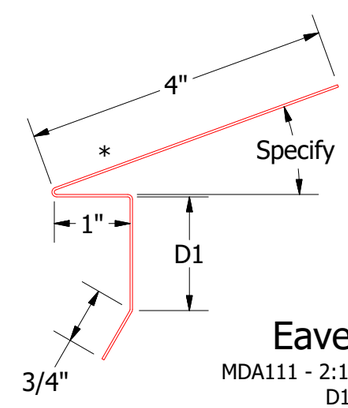

Eave Trim

MDA111 - 2:12 to 4:12 Slope
D1=1"
MDA112 - 4:12 to 8:12 Slope
D1 = 1 1/2"
MDA113 - 8:12 to 12:12 Slope
D1 = 2"

ATAS INTERNATIONAL, INC
Allentown PA
610-395-8445
Mesa AZ
480-558-7210

REV. NO.	DATE	DESCRIPTION OF REVISION	BY	APP
02	5/29/2019	Updated Clip Descirption	KRK	
01	6/7/2017	Updated Substrate and Underlayment	KRK	

TITLE: Dutch Seam Eave Detail

DWG. NO.	DR KRK	DATE 1/27/2015	
MATERIAL	APP	DATE	
	SH. SIZE B	SCALE X:X	