Horizontal Panel

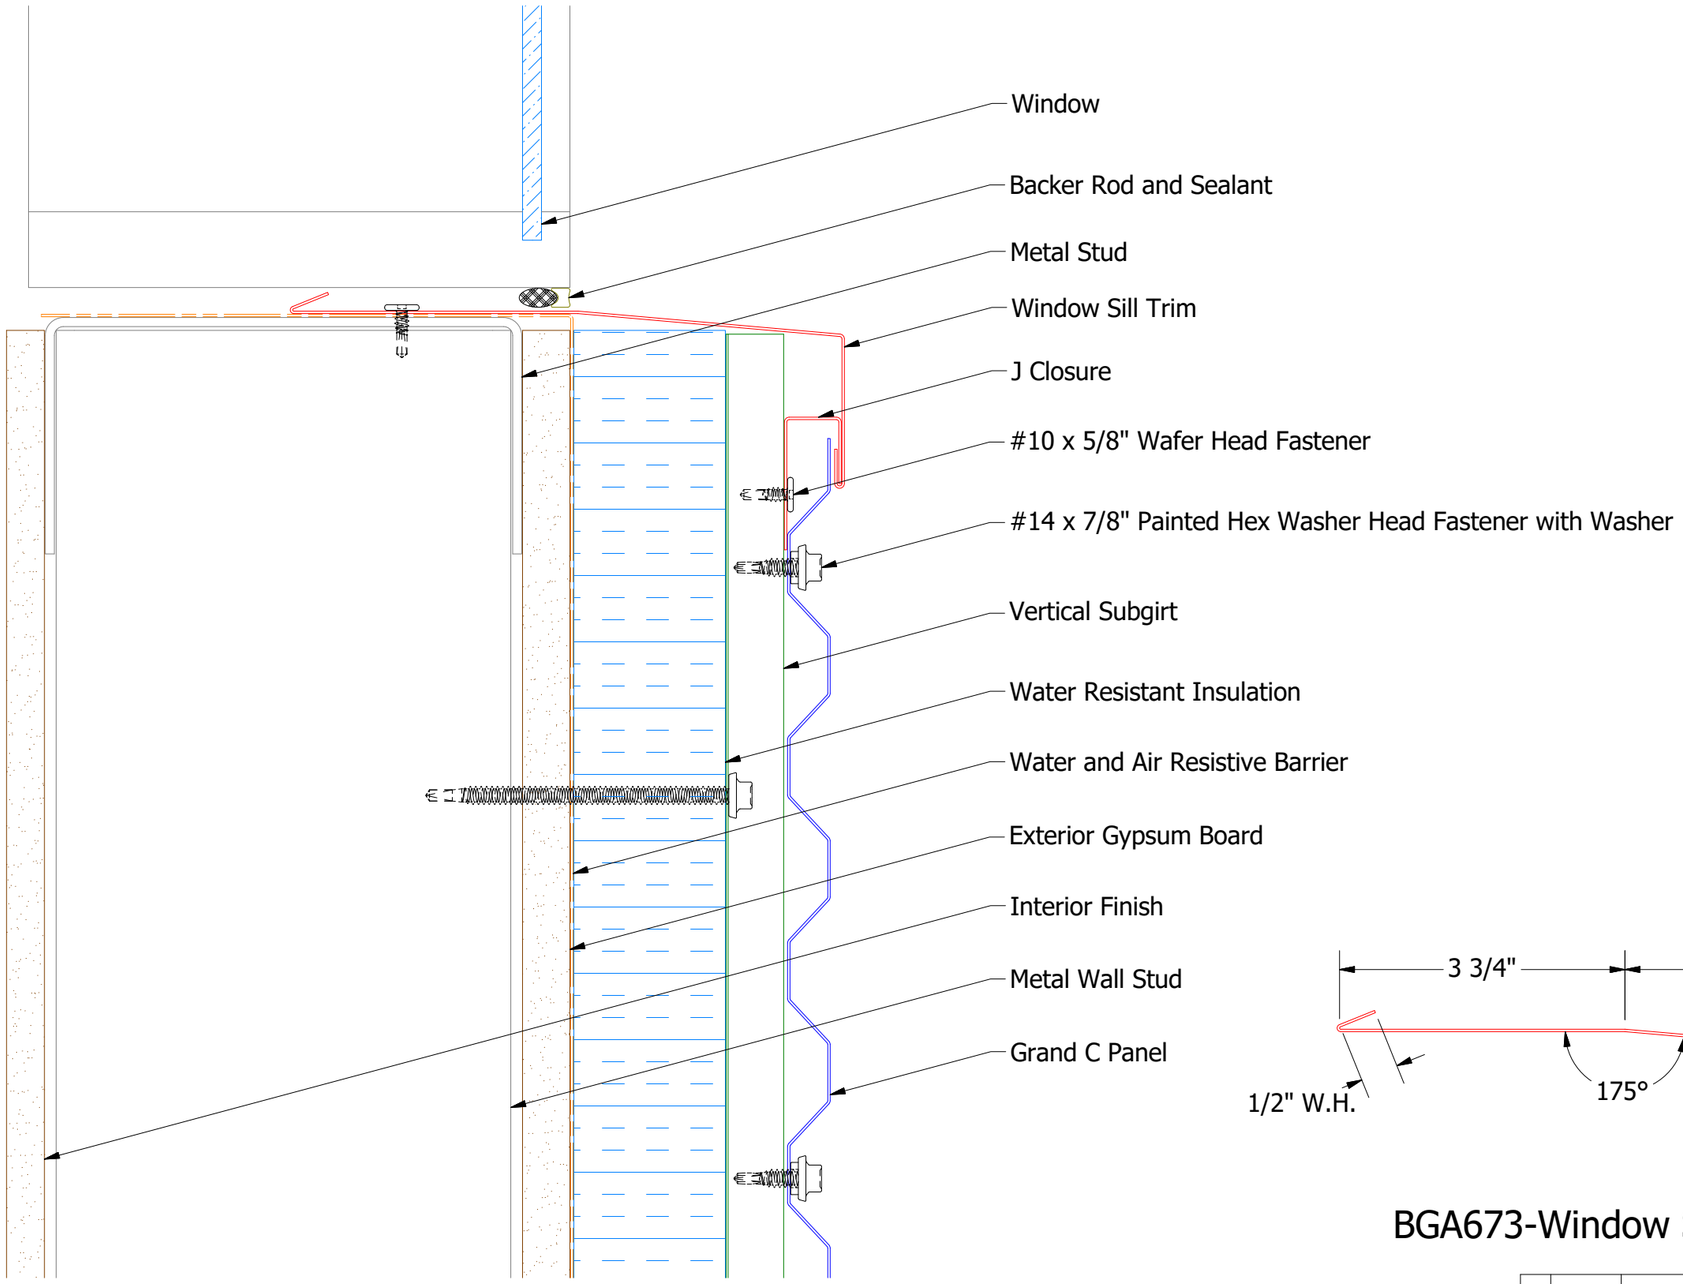

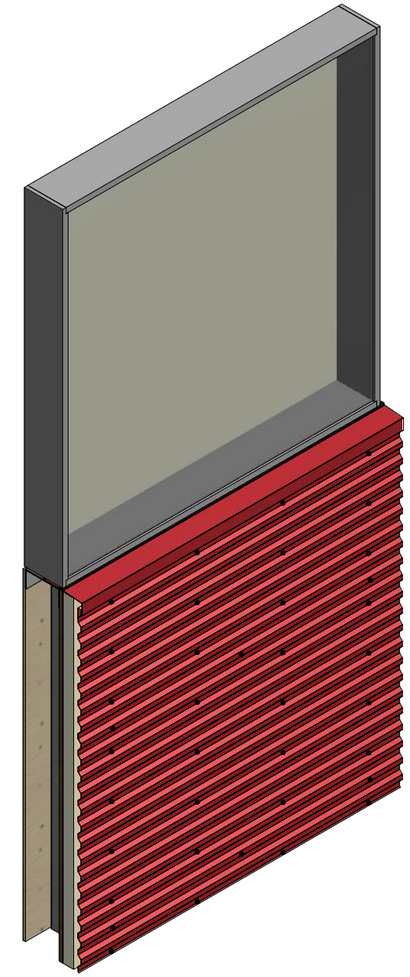

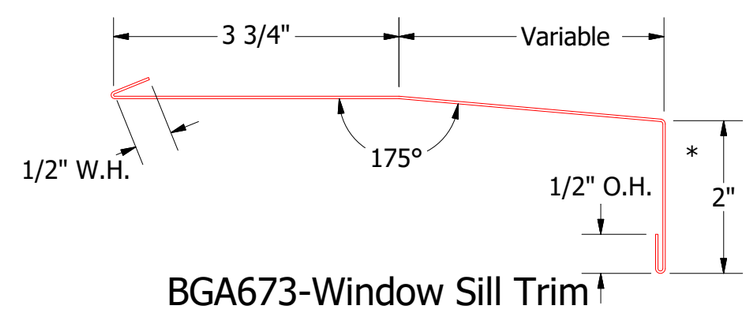

BGA673-Window Sill Trim

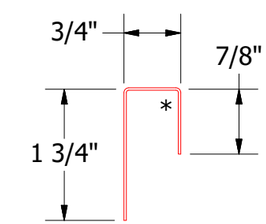

BGA270-J Closure

REV. NO.	DATE	DESCRIPTION OF REVISION	BY	APP

ATAS INTERNATIONAL, INC
Allentown PA
610-395-8445
Mesa AZ
480-558-7210

TITLE Grand C Panel Window Sill Detail

DWG. NO.		DR DMR	DATE 9/16/2016
		APP	DATE
MATERIAL		SH. SIZE B	SCALE X:X