# Vertical Panel

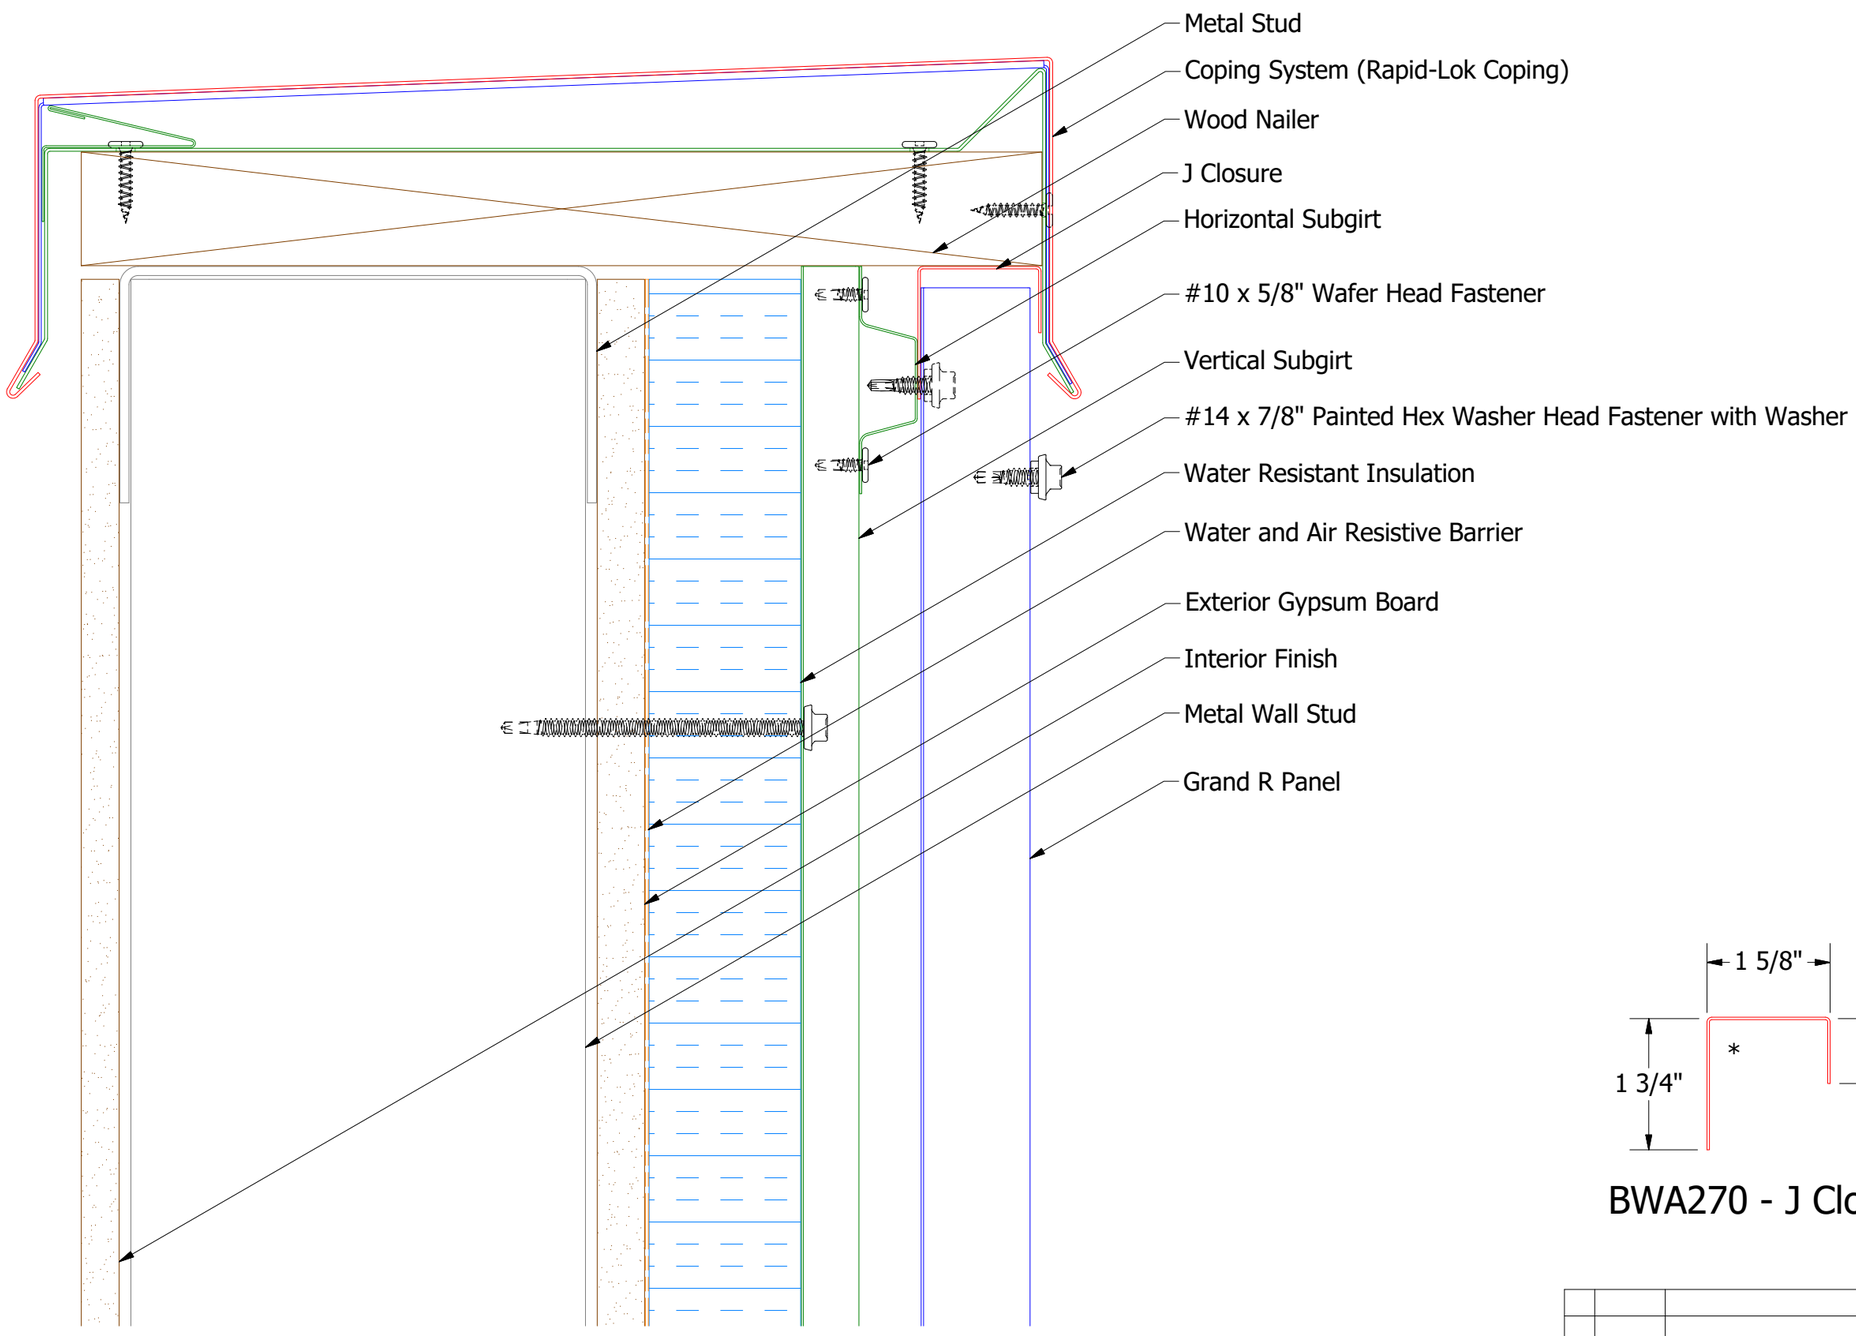


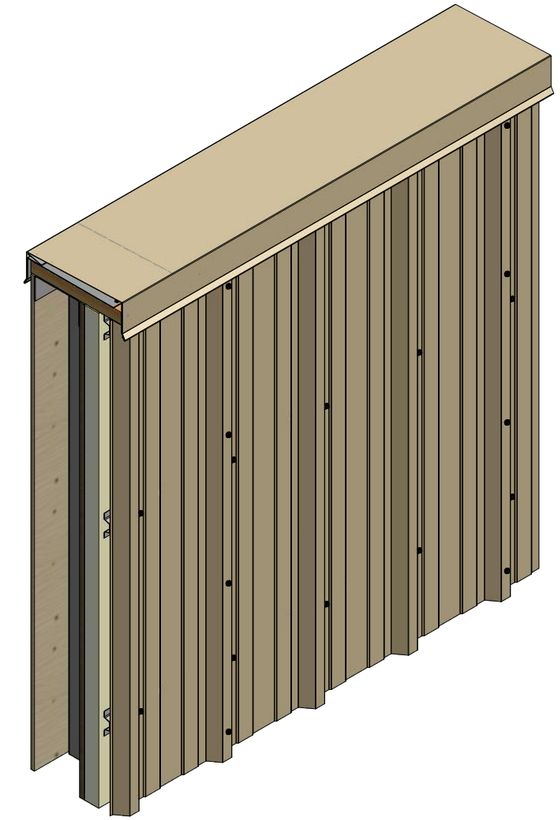

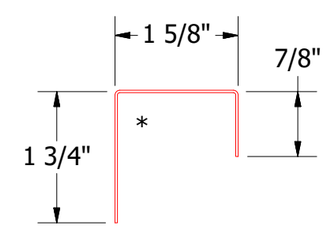


BWA270 - J Closure

ATAS INTERNATIONAL, INC
Allentown PA
610-395-8445
Mesa AZ
480-558-7210

| REV. NO. | DATE | DESCRIPTION OF REVISION | BY | APP |
|---|---|---|---|---|
| | | | | |
| | | | | |
| | | | | |

| | | | |
|---|---|---|---|
| TITLE Grand R Panel Top of Wall Detail | | | |
| DWG. NO. | DR DMR | DATE 8/16/2016 | |
| | APP | DATE | |
| MATERIAL | SH. SIZE B | SCALE X:X | |