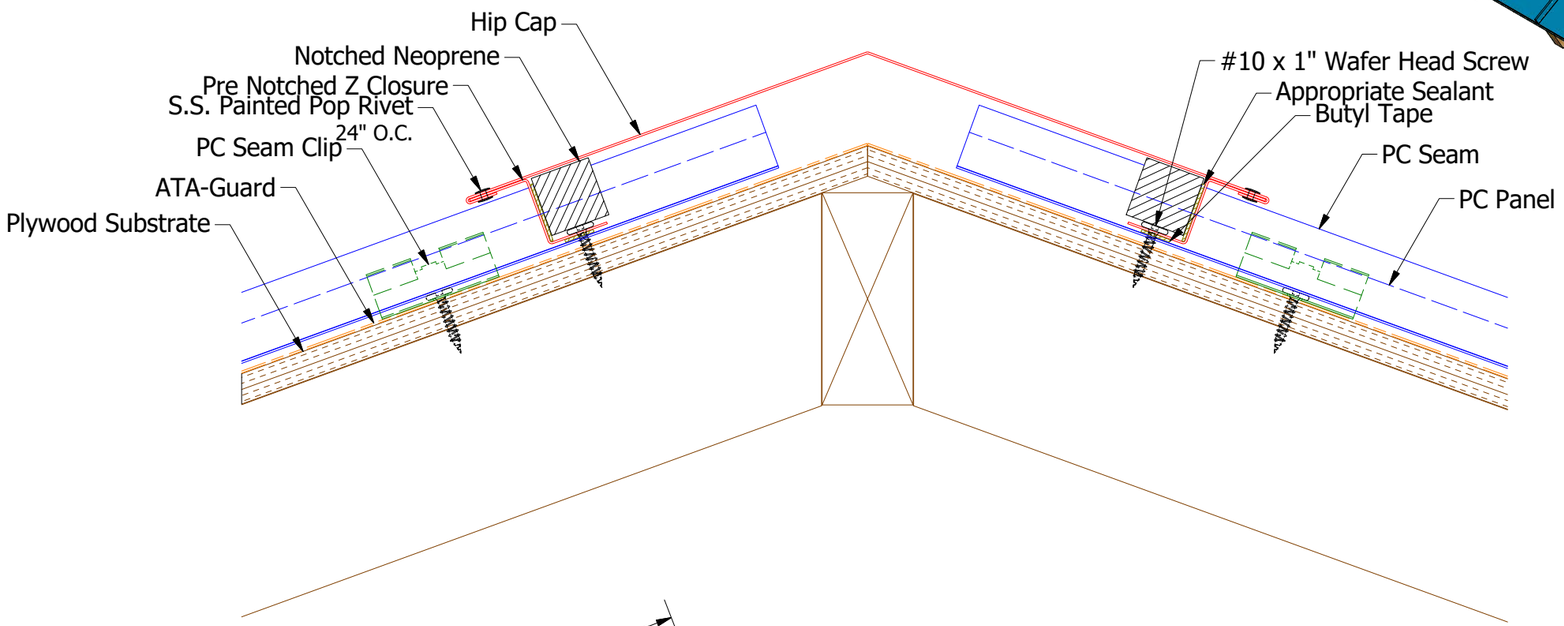

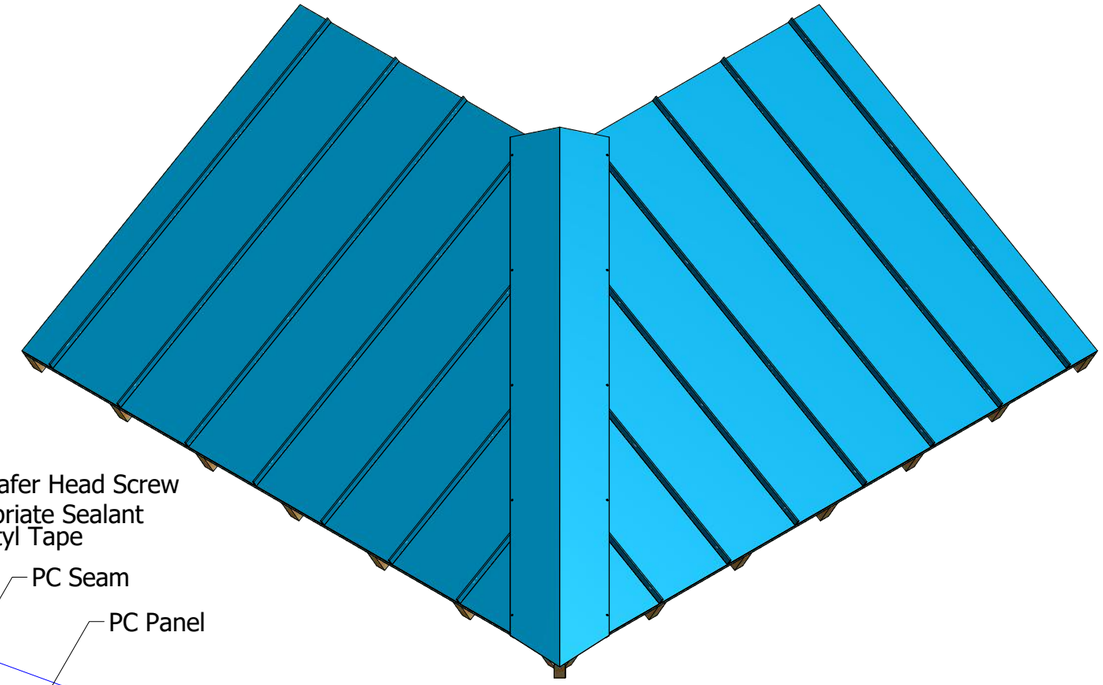

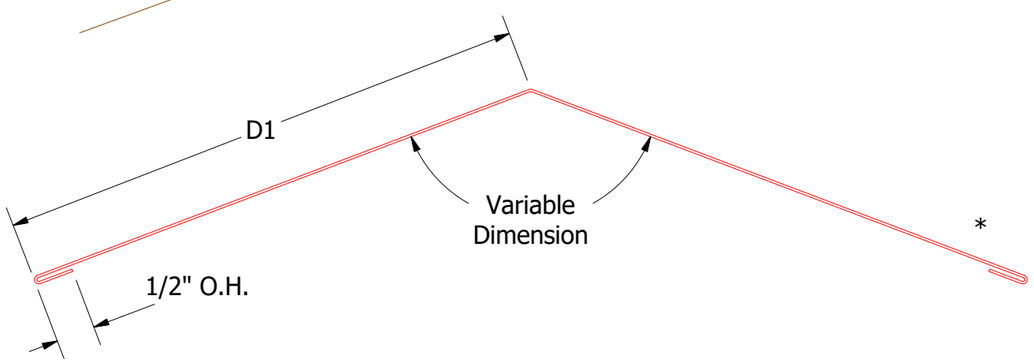

Hip Cap

PCA315-3:12 to 6:12 Slope
D1=6"
PCA316-6:12 to 9:12 Slope
D1=7"
PCA317-9:12 to 12:12 Slope
D1=8"

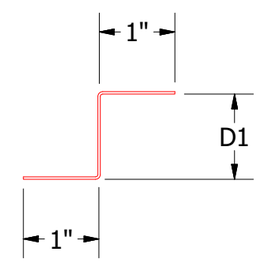

Z Closure

PCA910 - 1" Seam and 1" Batten
D1=1 1/8"
PCA912 - 2" Batten
D1= 2 1/8"

Note: * denotes color side.
Note: Neoprene Closures are not required if Factory Pre Notched Z Closures are utilized.

REV. NO.	DATE	DESCRIPTION OF REVISION	BY	APP
1	6/4/2019	Updated Clip Information	AJZ	KRK

ATAS INTERNATIONAL, INC
Allentown PA
610-395-8445
Mesa AZ
480-558-7210

TITLE: PC Hip Detail
DWG. NO.
DR: KRK
DATE: 9/16/2014
APP
DATE
MATERIAL
SH. SIZE: B
SCALE: X:X