Horizontal Panel

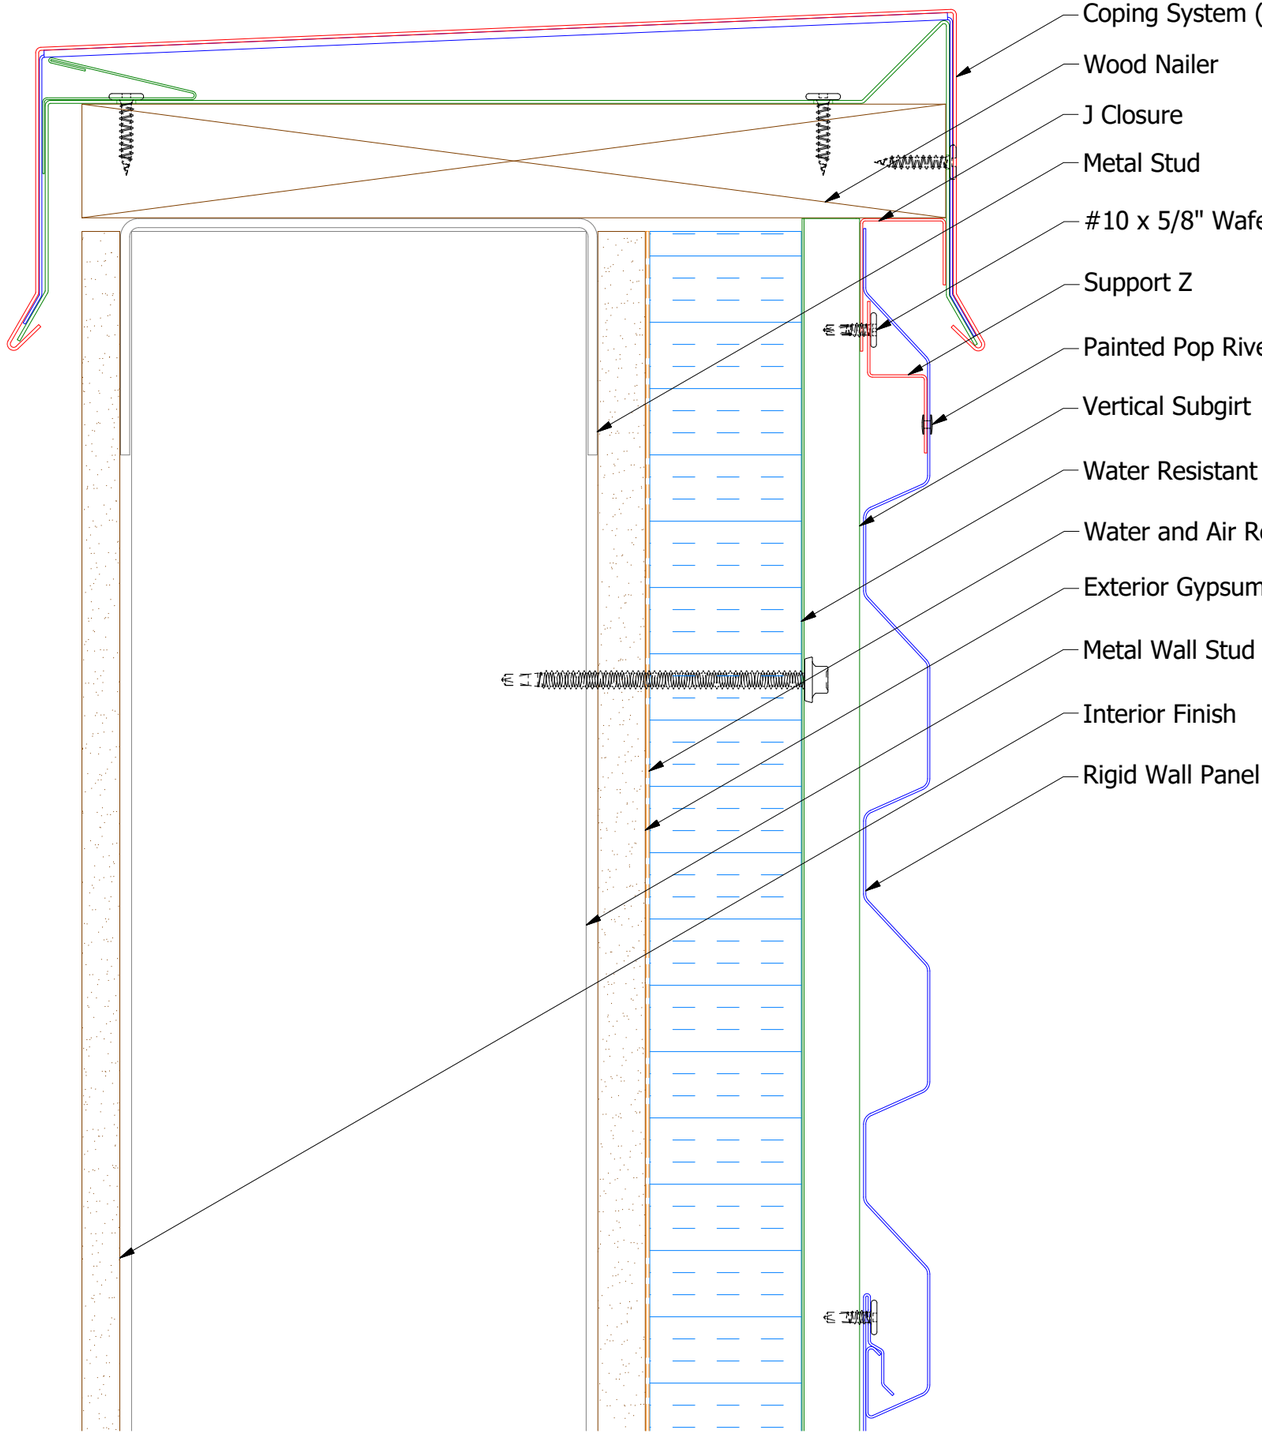

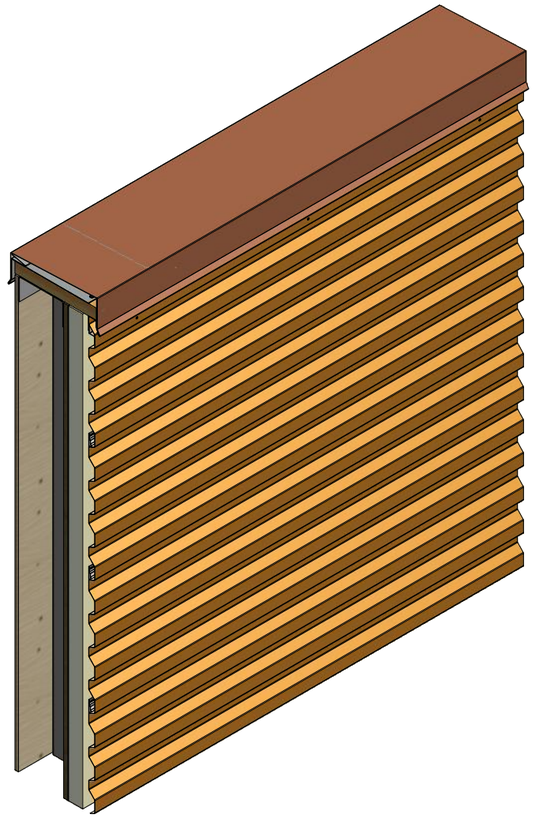

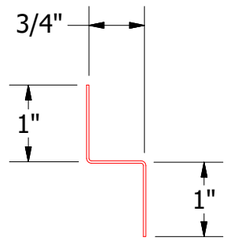

MCA681-Support Z

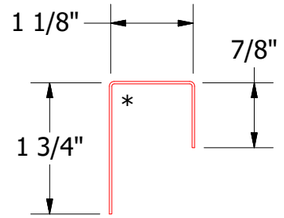

MCA270-J Closure

ATAS INTERNATIONAL, INC
Allentown PA
610-395-8445
Mesa AZ
480-558-7210

TITLE: Rigid Wall Open Top of Wall Detail

REV. NO.	DATE	DESCRIPTION OF REVISION	BY	APP

DWG. NO.	DR DMR	DATE 4/3/2017	
	APP	DATE	
MATERIAL	SH. SIZE B	SCALE X:X	