Horizontal Panel

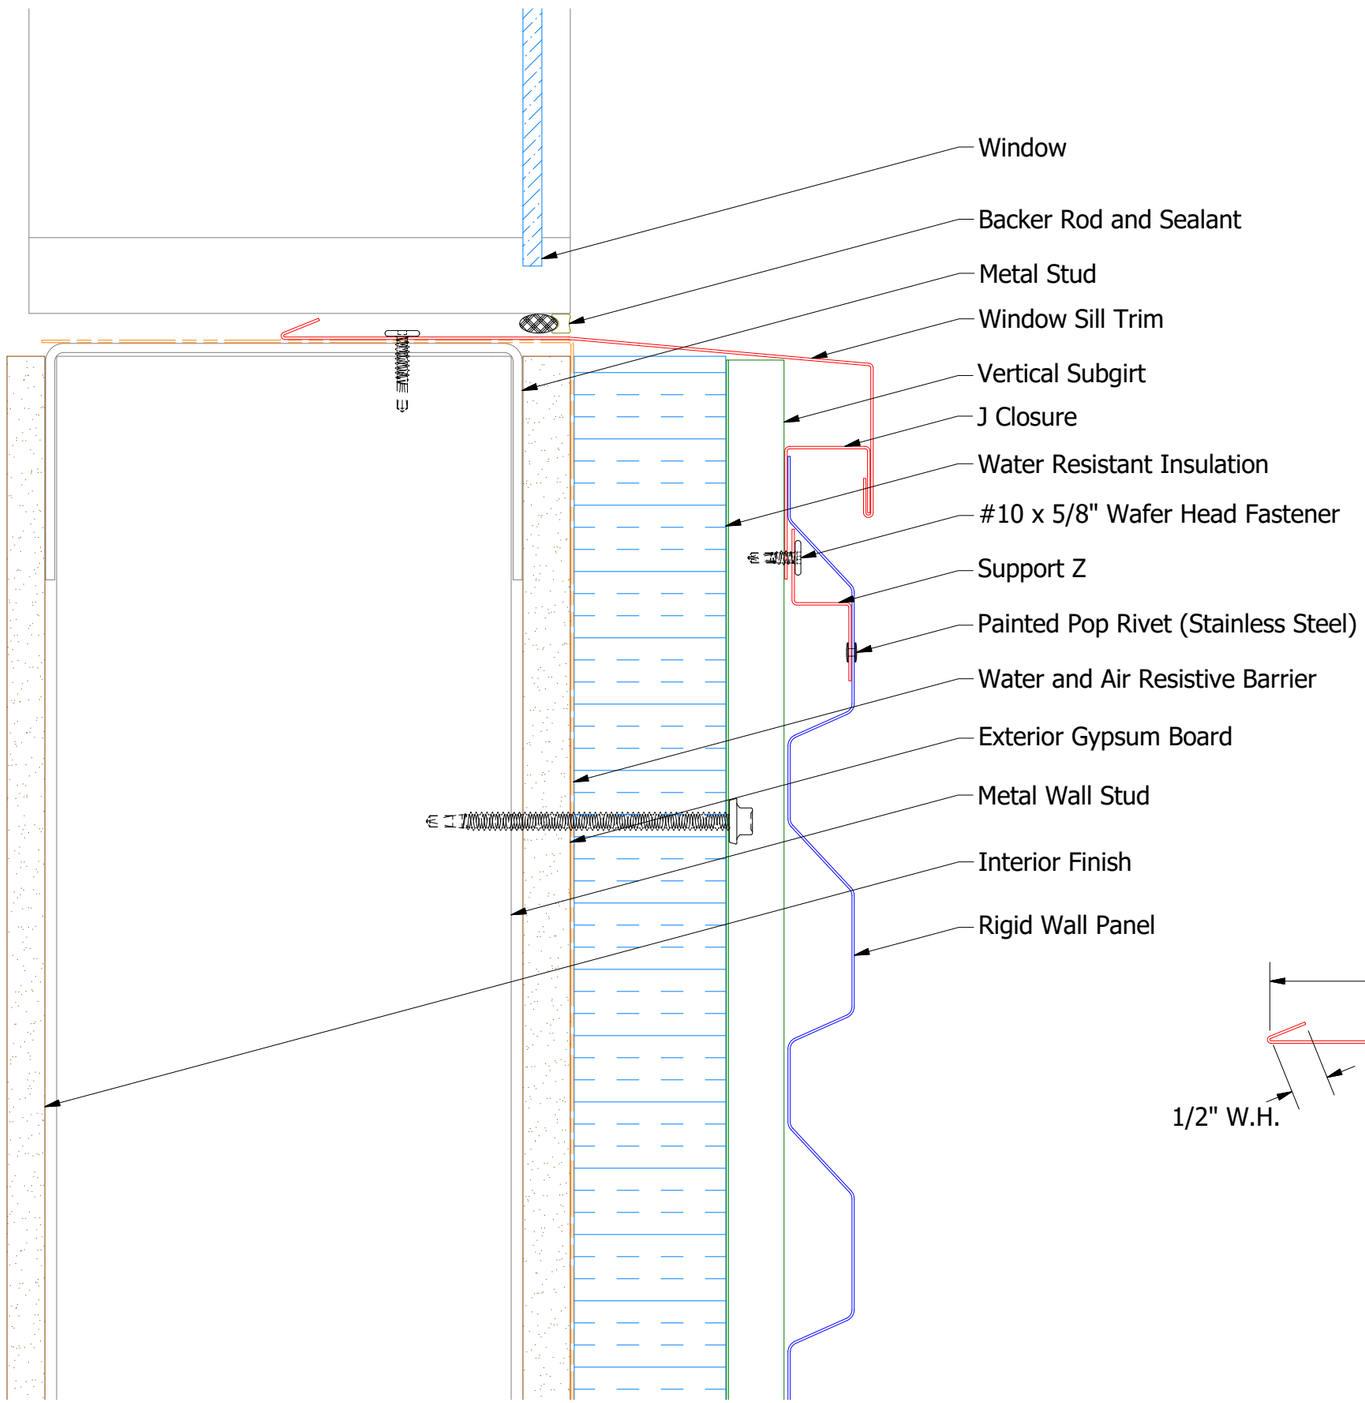

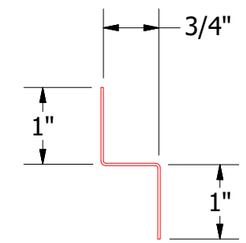

MCA681-Support Z

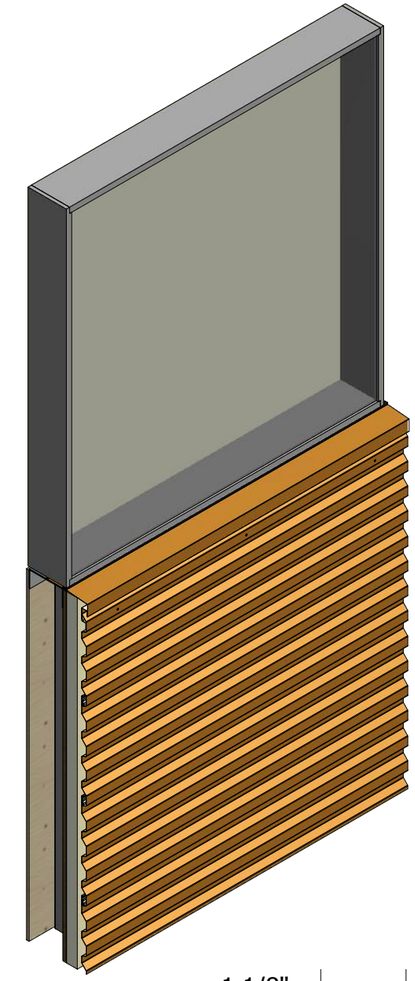

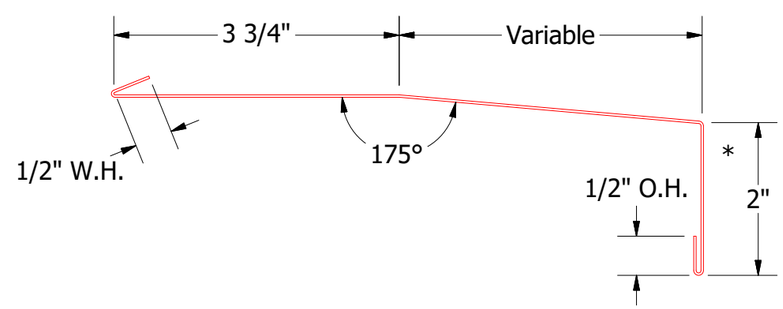

MCA670-Window Sill Trim

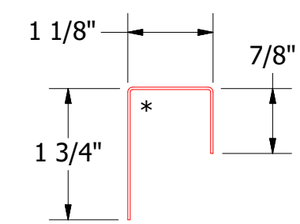

MCA270-J Closure

ATAS INTERNATIONAL, INC
Allentown PA
610-395-8445
Mesa AZ
480-558-7210

REV. NO.	DATE	DESCRIPTION OF REVISION	BY	APP

TITLE Rigid Wall Open Window Sill Detail			
DWG. NO.	DR DMR	DATE 4/11/2017	
	APP	DATE	
MATERIAL	SH. SIZE B	SCALE X:X	