Vertical Panel

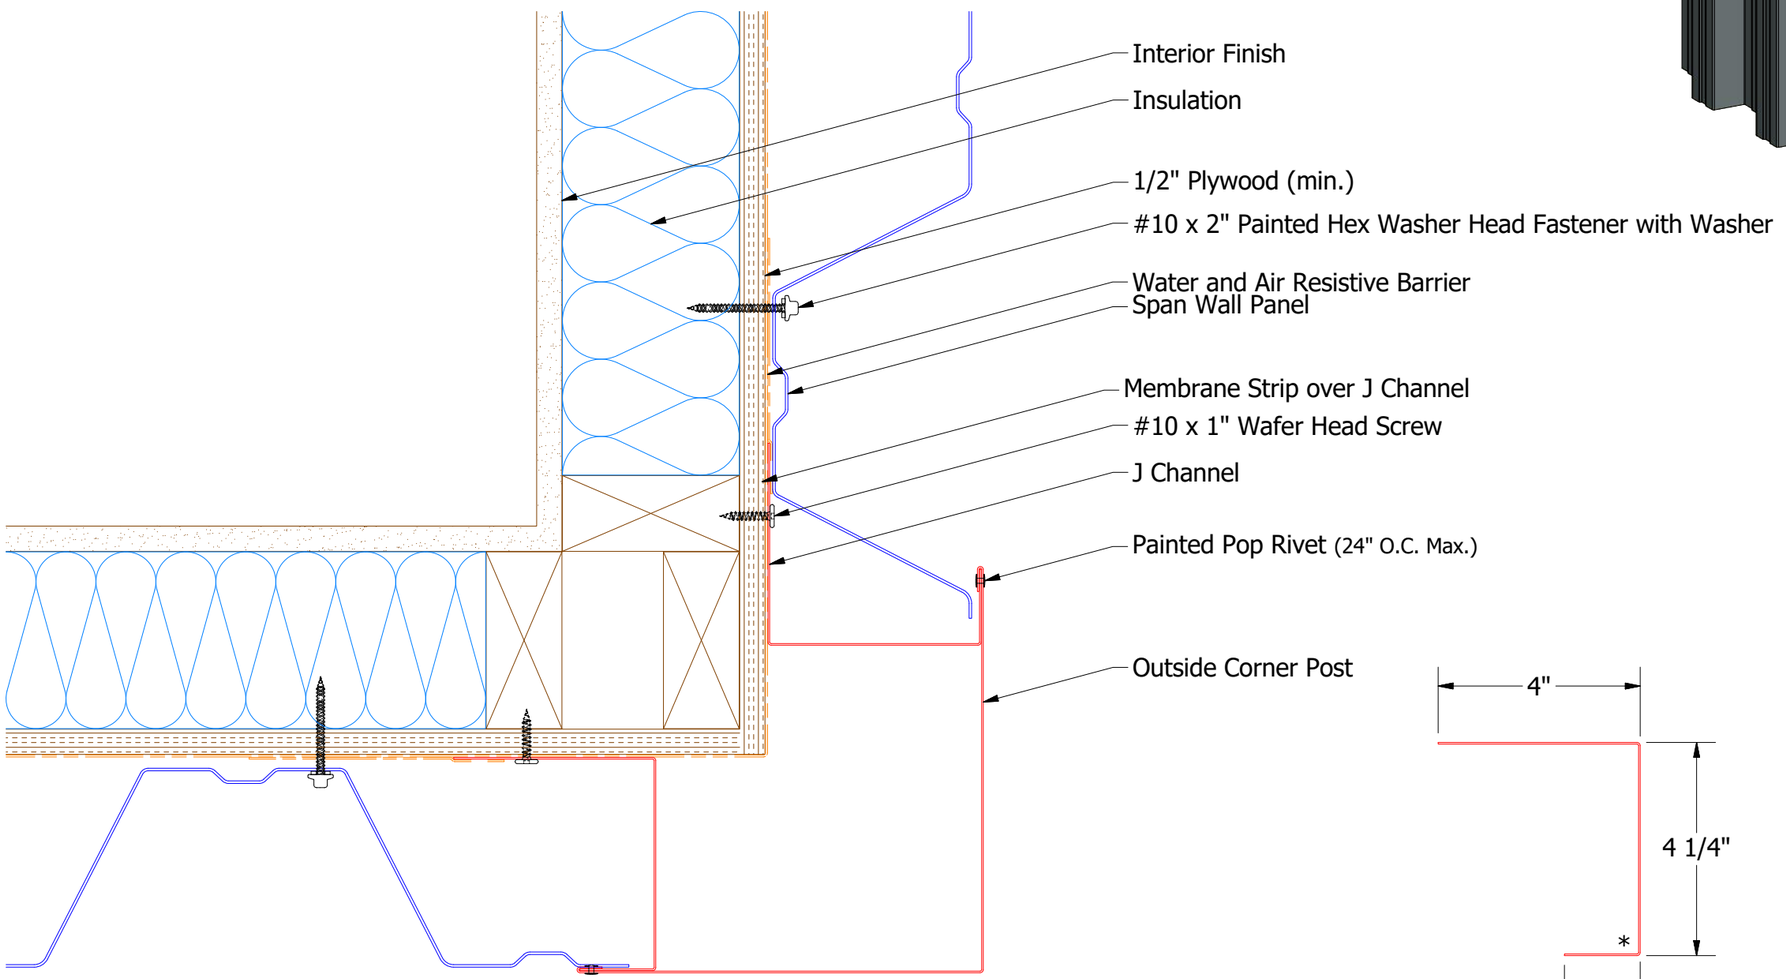

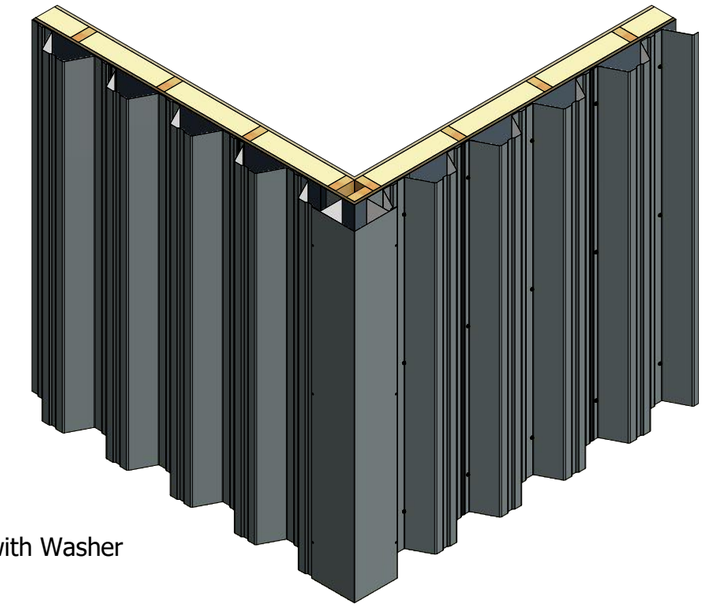

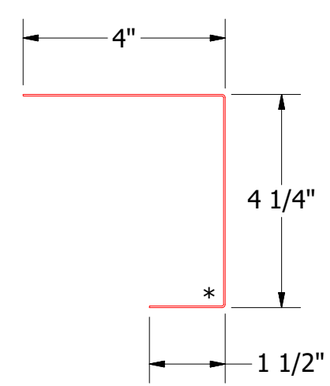

J Closure

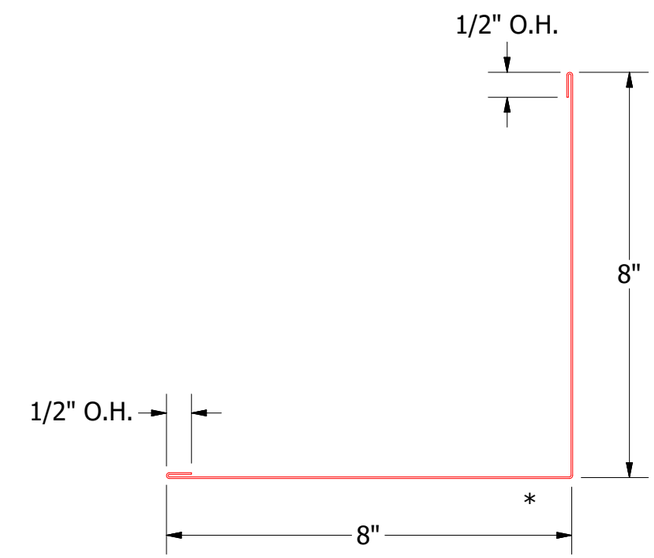

BSA610-Outside Corner Cap

ATAS INTERNATIONAL, INC
Allentown PA
610-395-8445
Mesa AZ
480-558-7210

REV. NO.	DATE	DESCRIPTION OF REVISION	BY	APP

TITLE: Span Wall Outside Corner Cap Detail

DWG. NO.

MATERIAL

DR: KRK — DATE: 3/6/2015

APP: DAS — DATE: 7/26/16

SH. SIZE: B — SCALE: X:X