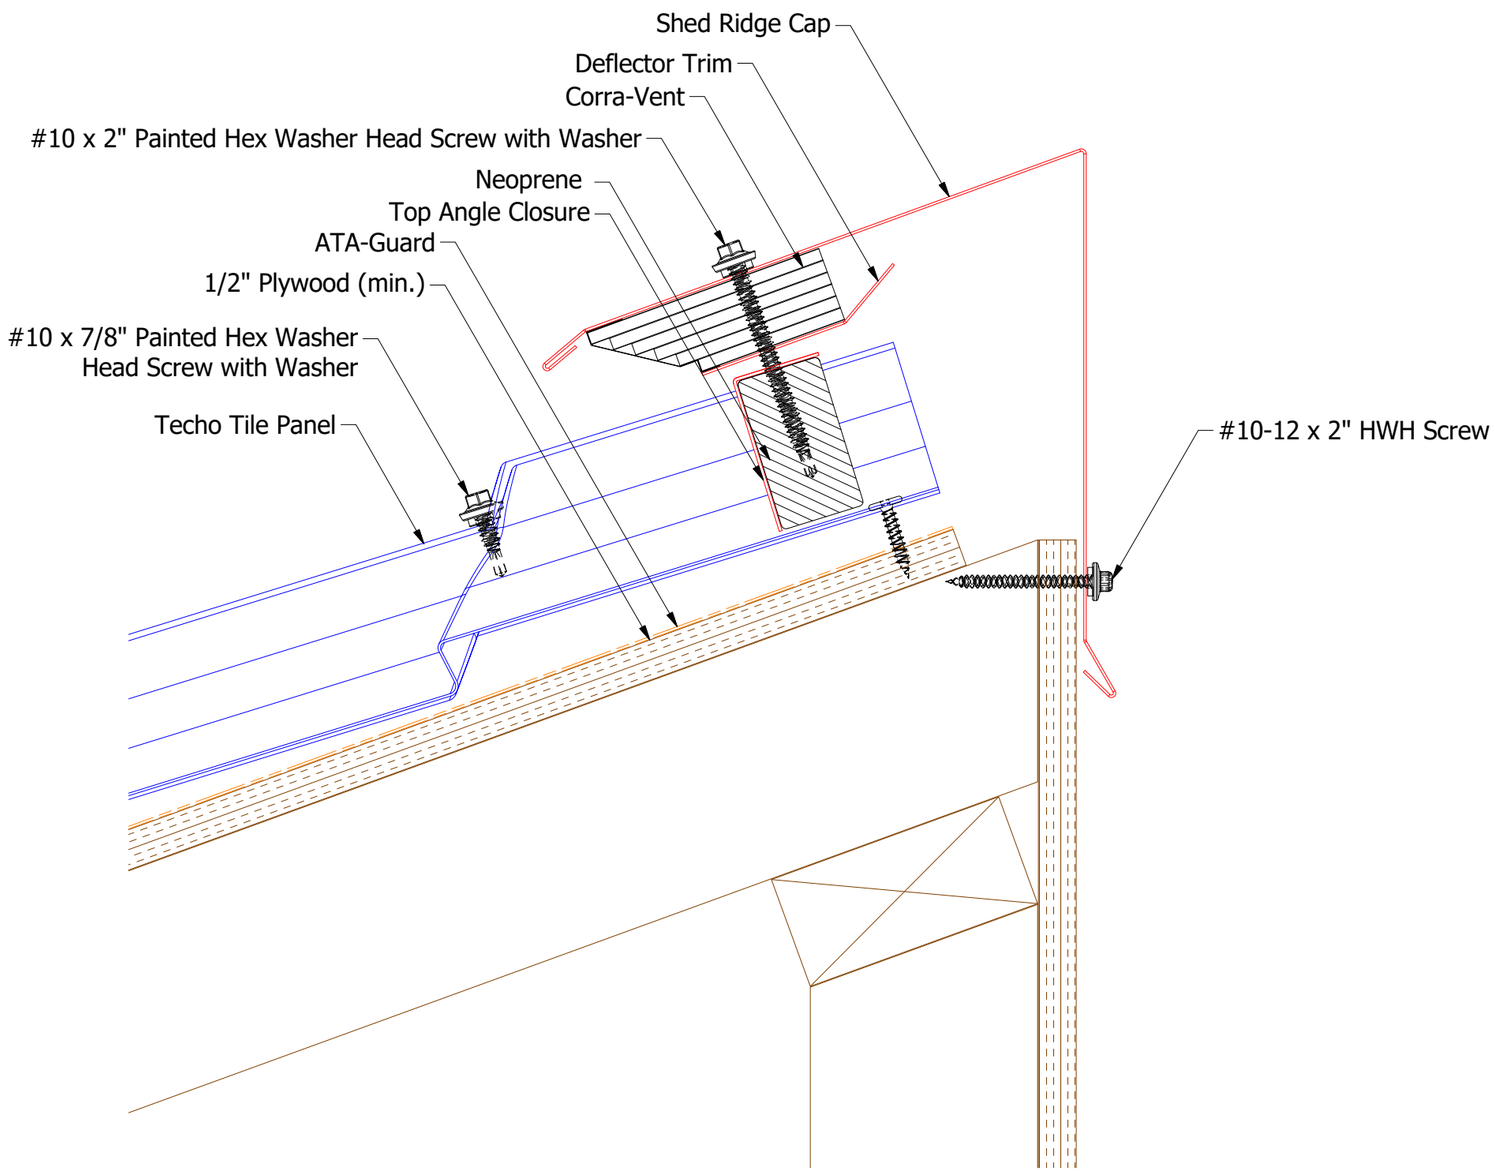

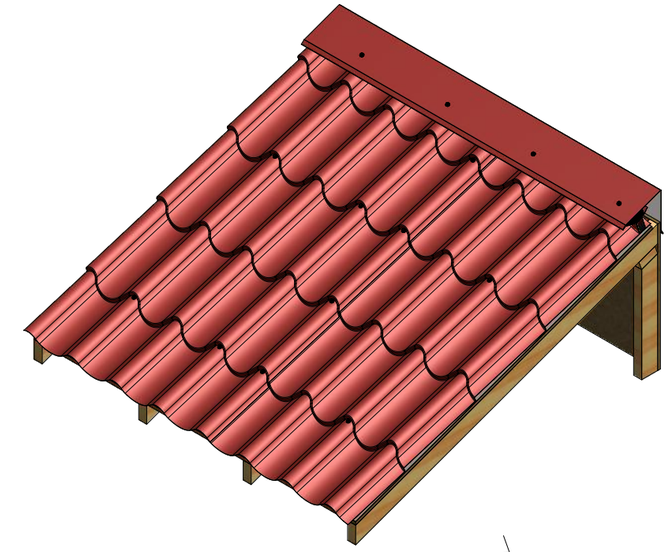

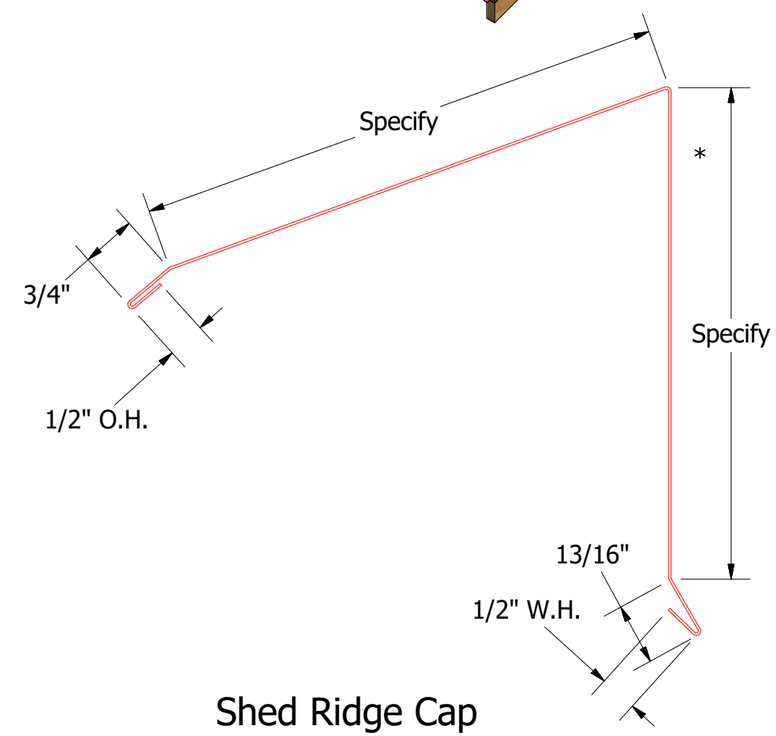

Shed Ridge Cap

Note: * denotes color side.

REV. NO.	DATE	DESCRIPTION OF REVISION	BY	APP
1	6/14/2019	Updated Substrate	AJZ	KRK

ATAS INTERNATIONAL, INC
Allentown PA
610-395-8445
Mesa AZ
480-558-7210

TITLE Techo Tile Vented Shed Ridge Detail

DWG. NO.	DR DMR	DATE 6/7/2017	
MATERIAL	APP	DATE	
	SH. SIZE B	SCALE X:X	