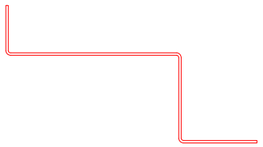

Note: Start/End Vented Z Closure runs with at least 2'-0" of Non-Vent Z Closures.

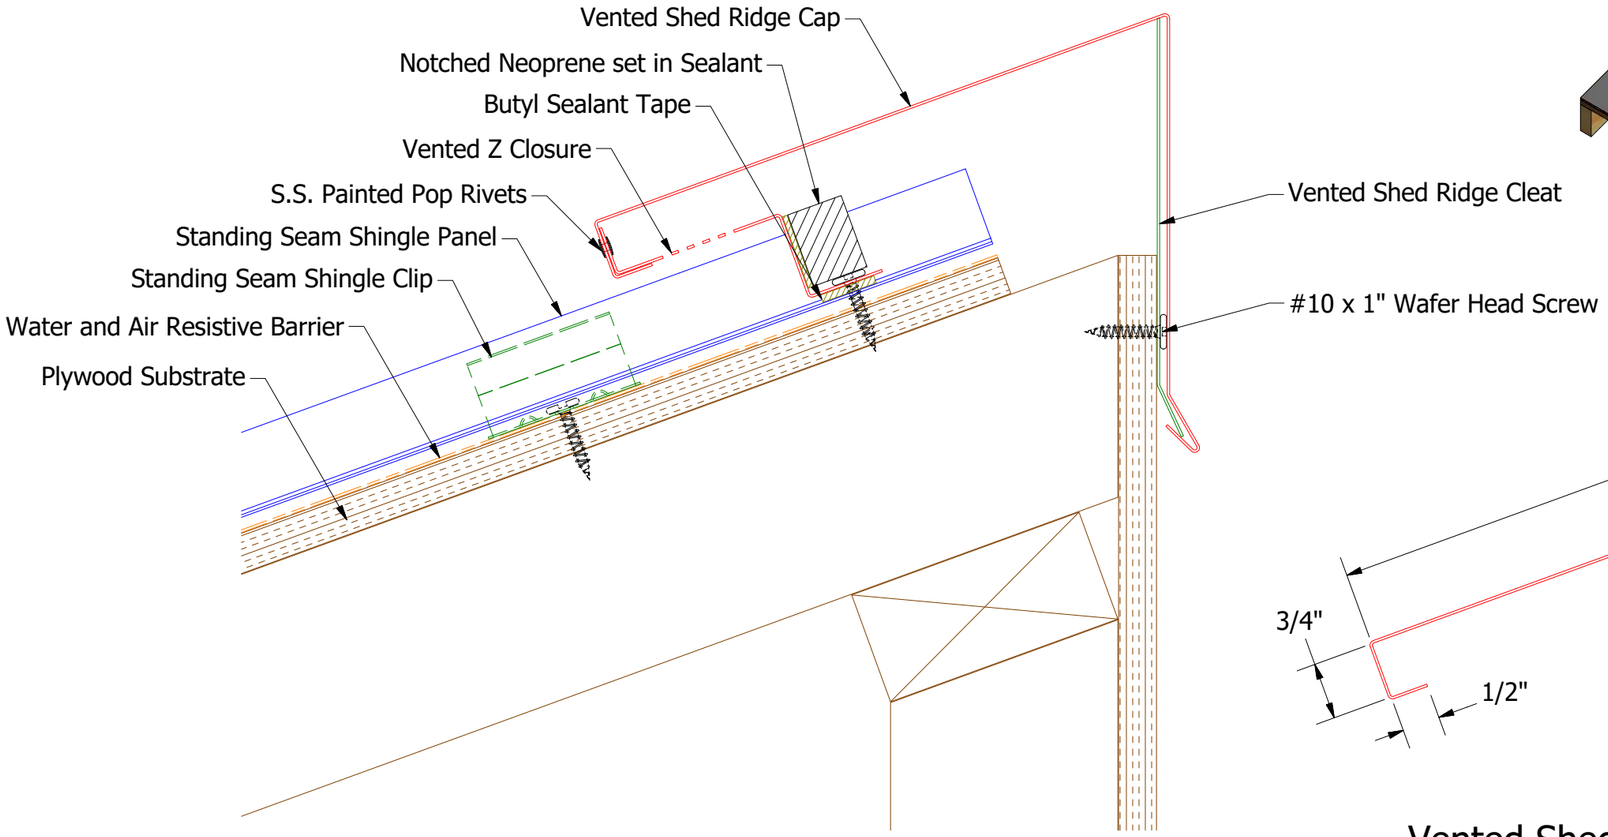

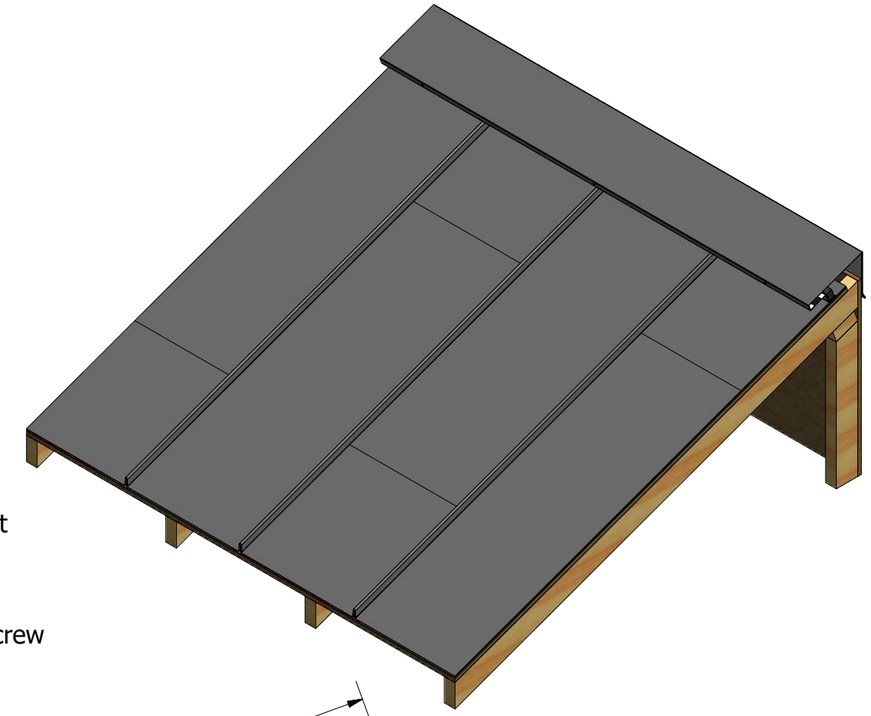

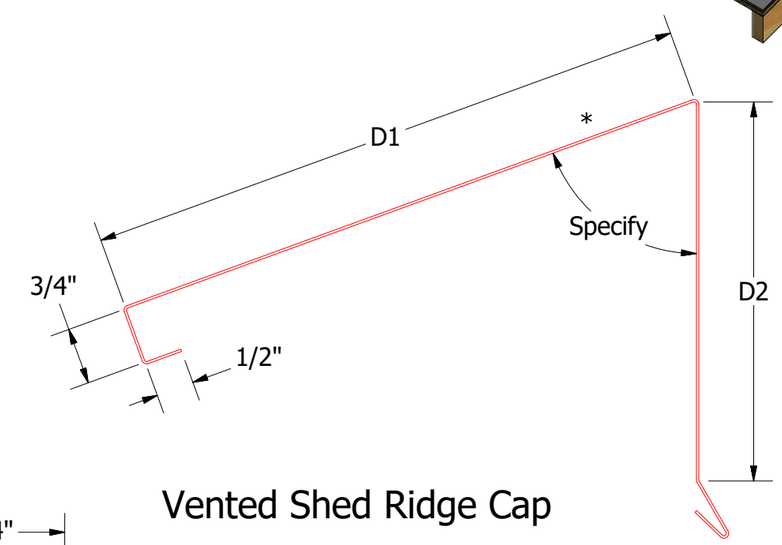

Vented Shed Ridge Cap

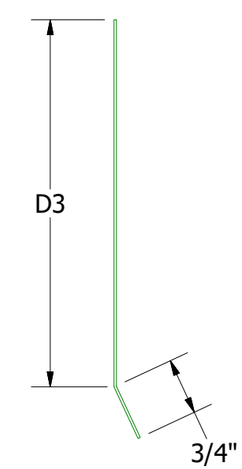

Vented Shed Ridge Cleat

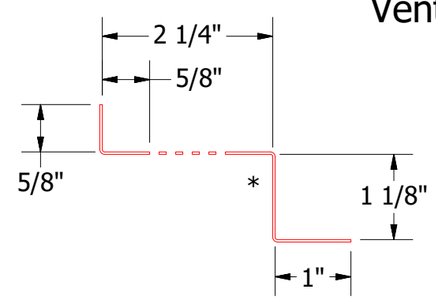

HSA911-Vented Z Closure

Note: * denotes color change.

ATAS INTERNATIONAL, INC
Allentown PA
610-395-8445
Mesa AZ
480-558-7210

REV. NO.	DATE	DESCRIPTION OF REVISION	BY	APP	

TITLE: Standing Seam Shingle Vented Shed Ridge Detail

DWG. NO.	DR MBP	DATE 6/7/2019	
	APP	DATE	
MATERIAL	SH. SIZE B	SCALE X:X	